Figure 2-1

Service Area and Adjacent Systems

Date: DEC 1999	Scale: 1" = 1600'	Filename: \SAM\197-078\WCOMP98A.DWG

NORTHEAST SAMMAMISH SEWER & WATER DISTRICT

RH2 ENGINEERS PLANNERS SCIENTISTS

RH2 ENGINEERING, INC.
http://www.rh2.com
mailbox@rh2.com
1.800.720.8052
REDMOND OFFICE
425.869.1488
WENATCHEE OFFICE
509.886.2900

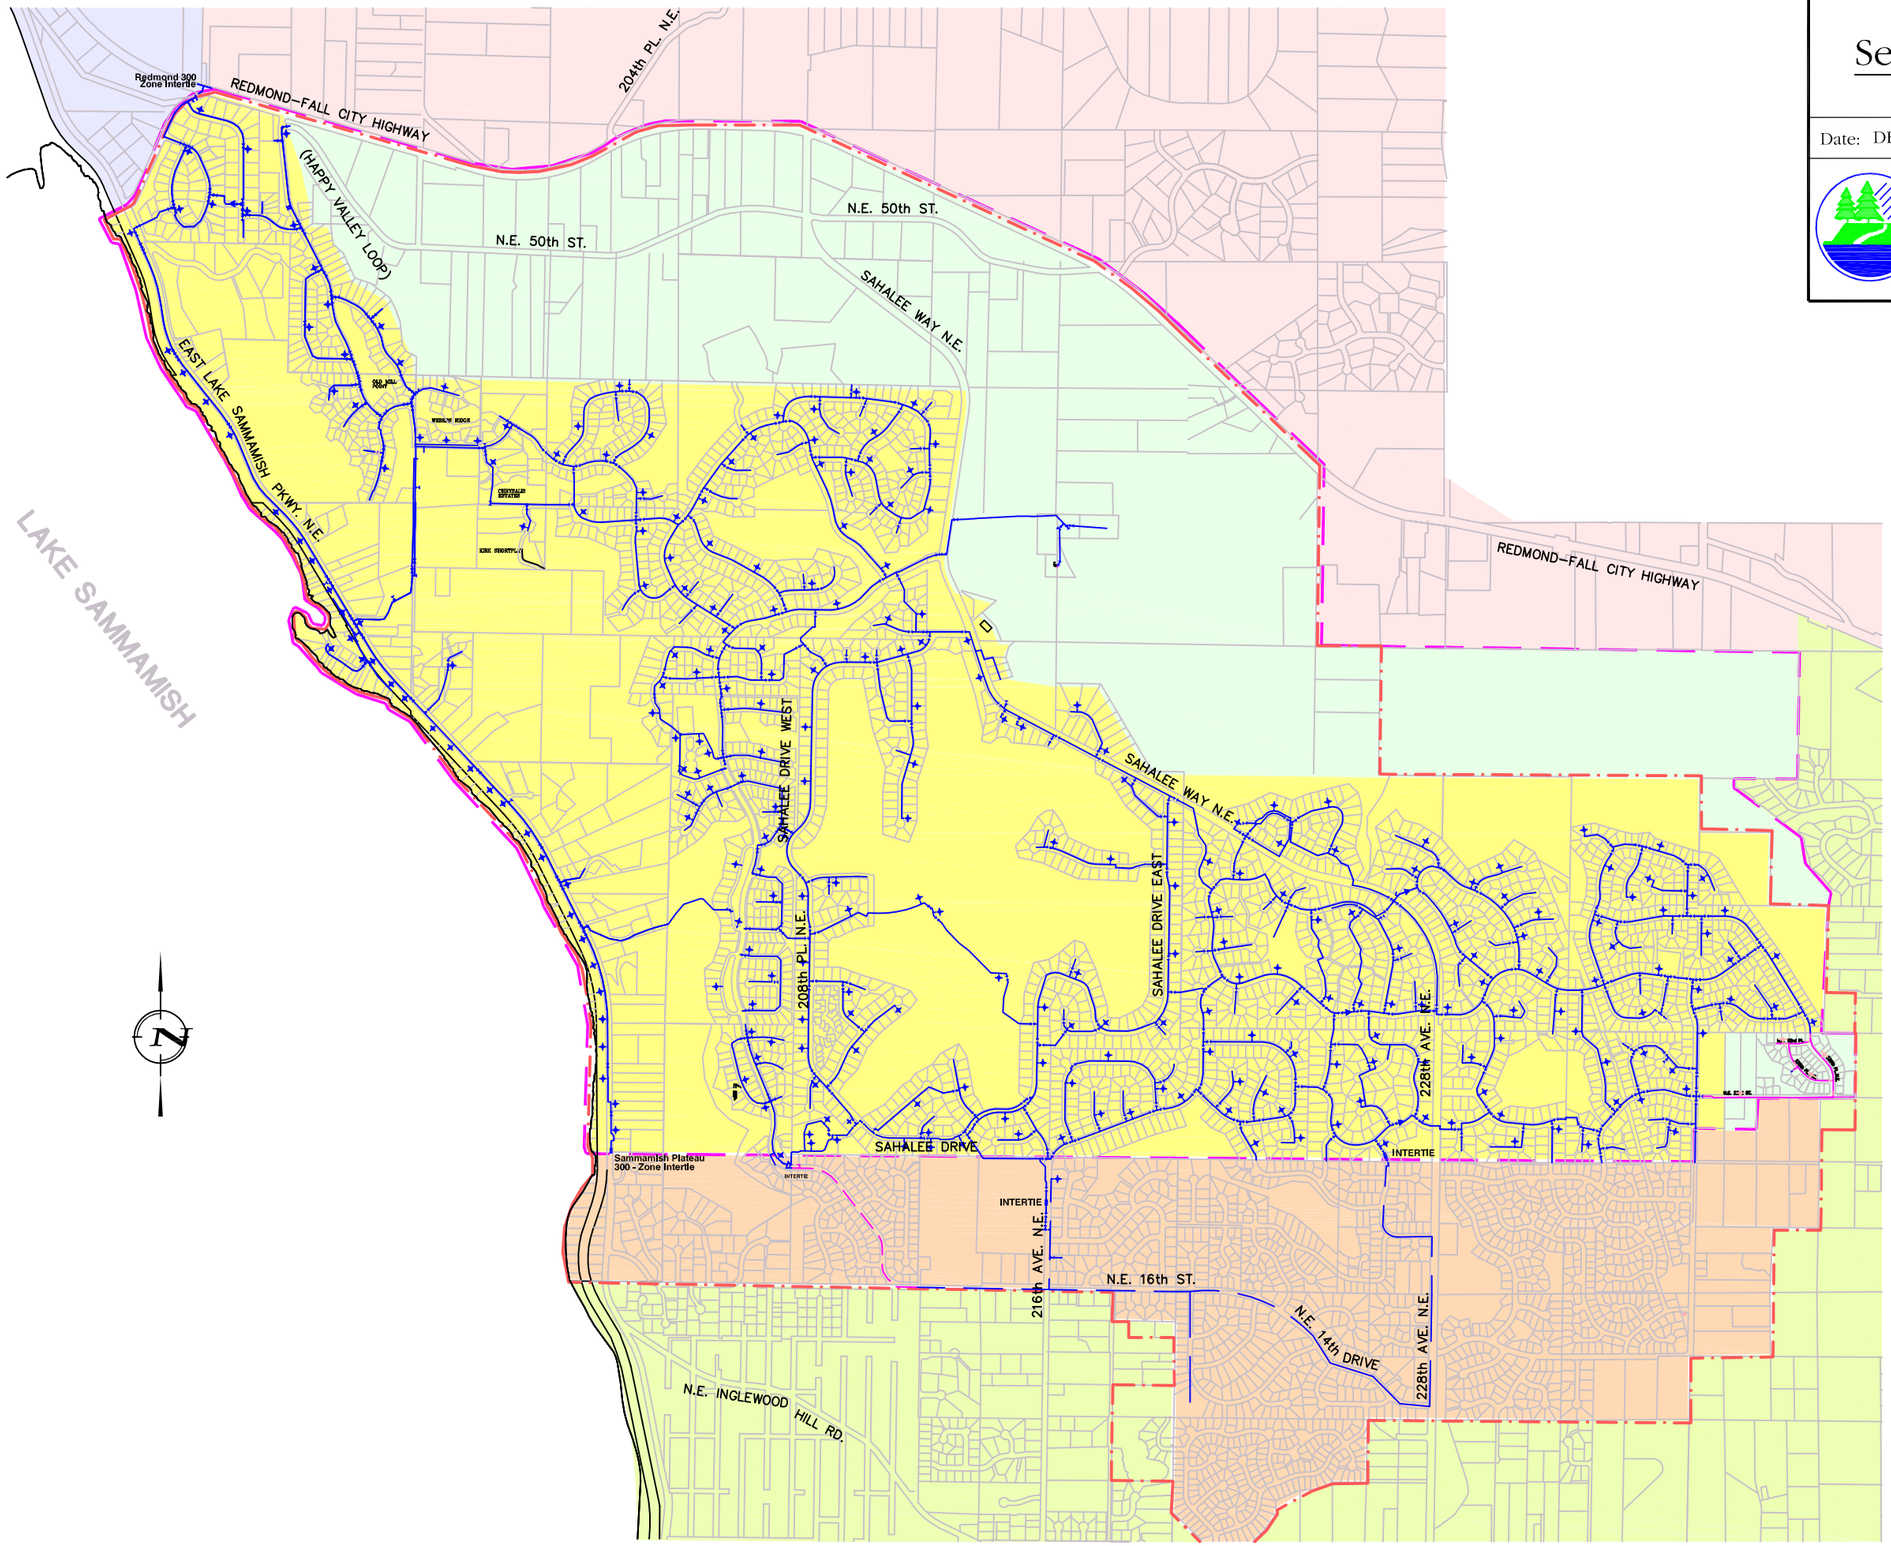

Legend

- CORPORATE BOUNDARY
- EXISTING WATER SERVICE AREA
- WATER SERVICE BY SAMMAMISH PLATEAU WATER AND SEWER DISTRICT
- POTENTIAL SERVICE AREA
- SAMMAMISH PLATEAU WATER AND SEWER DISTRICT
- CITY OF REDMOND SERVICE AREA
- UNION HILL WATER ASSSOCIATION
- POTENTIAL SERVICE AREA BOUNDARY